

SCALE 1"=20' 74.43 LOT 7 FD 1" IRON PIPE LINDA AL Brown 747.24 Found 5/8" IRON ROD NE COR LOT 5

Found 1" Iron
Pipe 1 TAG RPS 1858 @
Orig. COR of LOT 5

POUNDEROSA ESTATES
LOT 4
ROBERT PERRY, SR
Vol 499 Pg 266

STATE OF TEXAS...FREESTONE CO.
I, Martin James Raymond, Reg.
Professional Land Surveyor,
do hereby certify that the
above tract as shown hereon
represents an on the ground
survey made by me or under my
directions, and is true and
correct to the best of my
knowledge.

Martin J. Raymond
Reg. Professional Land Surveyor
1858

According to comm. map
#480236 this lot
lie in Zone C.




SELLER: JOSEPH
BODINE III AND
WIFE MELISSA KALLI
BODINE

BUYER: JESUS
LOZANO
NEW IMPROVEMENTS
LOCATED JUNE 10-07

GF #071159
FD 1" I.P.
TAG ON 0.8' ESW COR

RAYMOND SURVEYING	
ROUTE 1 BOX 54 TEAGUE, TEXAS	
DRAWN BY: M.J. Raymond	SURVEY AND LOCATION
CHECKED BY:	PLAT OF 0.311 AC.
DATE: 6-12-07	A PART OF LOT 5 AND
CLIENT: JESUS LOZANO	13th AVE OF THE
	PONDEROSA ESTATES
	SUBD. (VOL. 2 PG 33)
	CITY OF TEAGUE,
	FREESTONE CO., TEXAS

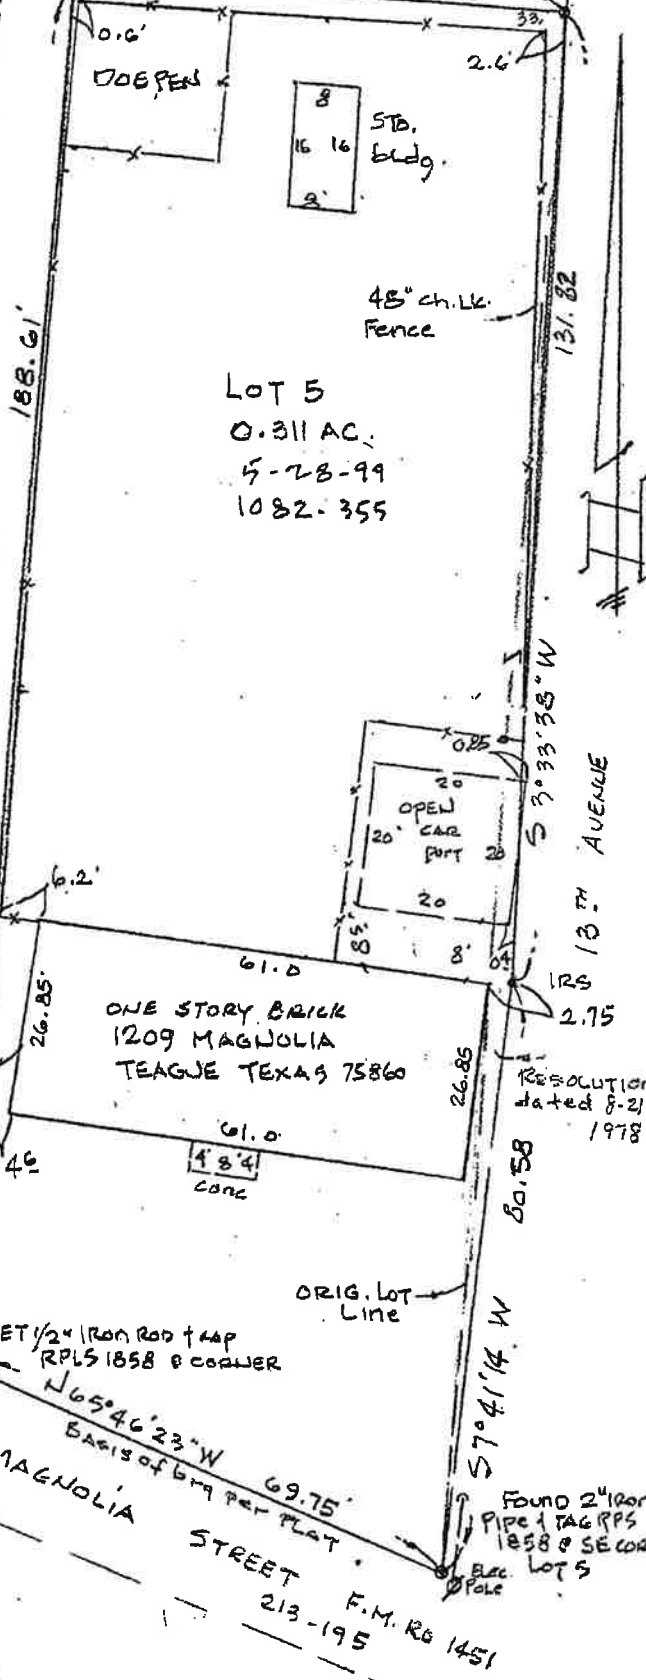

5107-6721